LEGEND

A1 A2 WETLAND LIMITS LINE

1 WETLANDS PHOTOGRAPH NUMBER AND DIRECTION

T10P1 WETLANDS TRANSECT AND OBSERVATION POINT

PUBLIC LAND

EXISTING

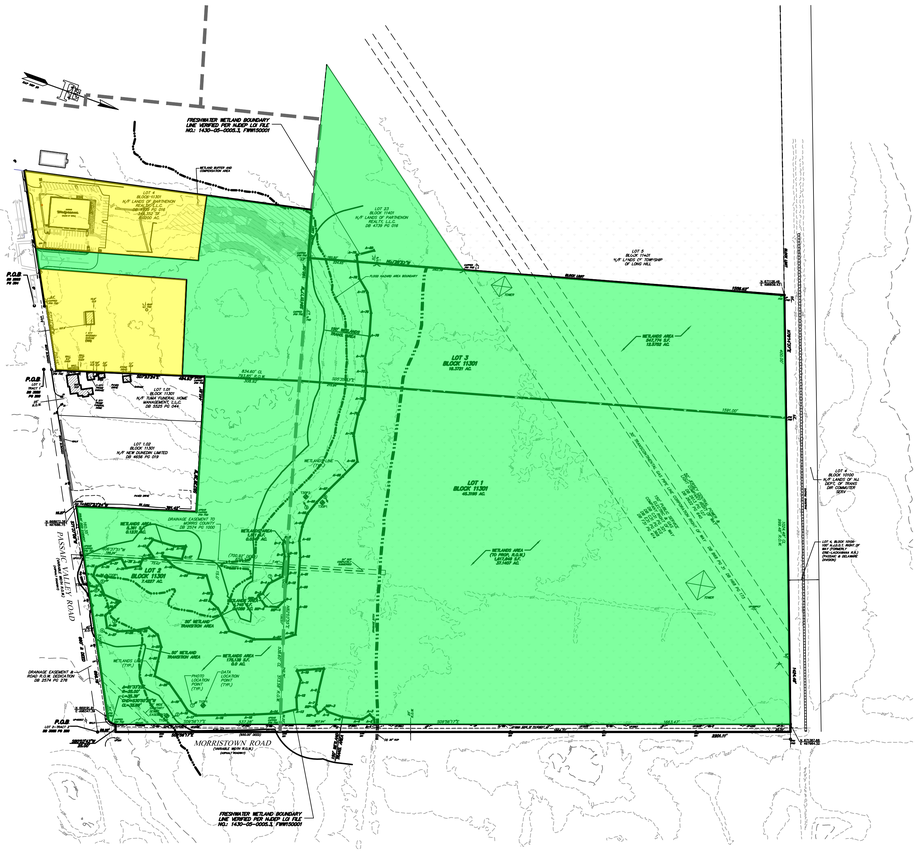

PROPOSED

GRAPHIC SCALE

200 0 100 200 400 800

(IN FEET)
1 inch = 200 ft.

MAP REFERENCES:

1. MAP ENTITLED "CENTRAL PARK MAP LOT 3 BLOCK 11301 LONG HILL TOWNSHIP MORRIS COUNTY, NEW JERSEY" PREPARED BY FERRIERO ENGINEERING, INC., DATED NOVEMBER 18, 2013.
2. MAP ENTITLED "BOUNDARY SURVEY LOTS 1, 2, 3, BLOCK 11301, LONG HILL TOWNSHIP, MORRIS COUNTY, NEW JERSEY" PREPARED BY FERRIERO ENGINEERING, INC., DATED JULY 25, 2013.
3. MAP ENTITLED "WETLANDS LOCATION MAP LOTS 1, 2, 3, BLOCK 11301, LONG HILL TOWNSHIP, MORRIS COUNTY, NEW JERSEY" PREPARED BY FERRIERO ENGINEERING, INC., DATED DECEMBER 22, 2014, REVISED THROUGH APRIL 16, 2015.

GENERAL NOTES:

1. WETLANDS LINE DELINEATED BY ENVIRONMENTAL TECHNOLOGY, INC, NOVEMBER 2014. AND FIELD LOCATED BY DPK CONSULTING ON DECEMBER 5, 12, & 14, 2014.
2. WETLANDS LINE VERIFIED BY NJDEP FRESHWATER WETLANDS LETTER OF INTERPRETATION:LINE VERIFICATION FILE NO.: 1430-05-0005.3, FWW150001.
3. SITE IMPROVEMENTS SHOWN ARE AS PER REF #1 & #2.
4. THE CONTOUR DATA ON THIS MAP WAS DEVELOPED USING THE MORRIS COUNTY GEOGRAPHIC INFORMATION SYSTEM DIGITAL DATA, BUT THIS SECONDARY PRODUCT HAS NOT BEEN VERIFIED BY MORRIS COUNTY AND IS NOT COUNTY-AUTHORIZED.

NO.	DATE	REVISION

DRAWN BY: JSK	SCALE: 1" = 200'	FIELD BOOK:
CHKD BY: PWF	FILE: \16LH103\16LH103_PARK-CONCEPT-451	

PAUL W. FERRIERO
N.J. PROFESSIONAL ENGINEER
NO. GE32978

Ferriero Engineering, Inc.

180 MAIN STREET P.O. BOX 571
CHESTER, NEW JERSEY 07930
908-879-6209
CERTIFICATE OF AUTHORIZATION 24GA27935400

DIVERSION PARCEL COMPARISON PLAN

LOTS 1-4 BLOCK 11301
LONG HILL TOWNSHIP
MORRIS COUNTY
NEW JERSEY

SHEET 1 OF 1

ORIGINAL DATE: 10/12/16	PROJECT NO: 16LH103
REVISION:	